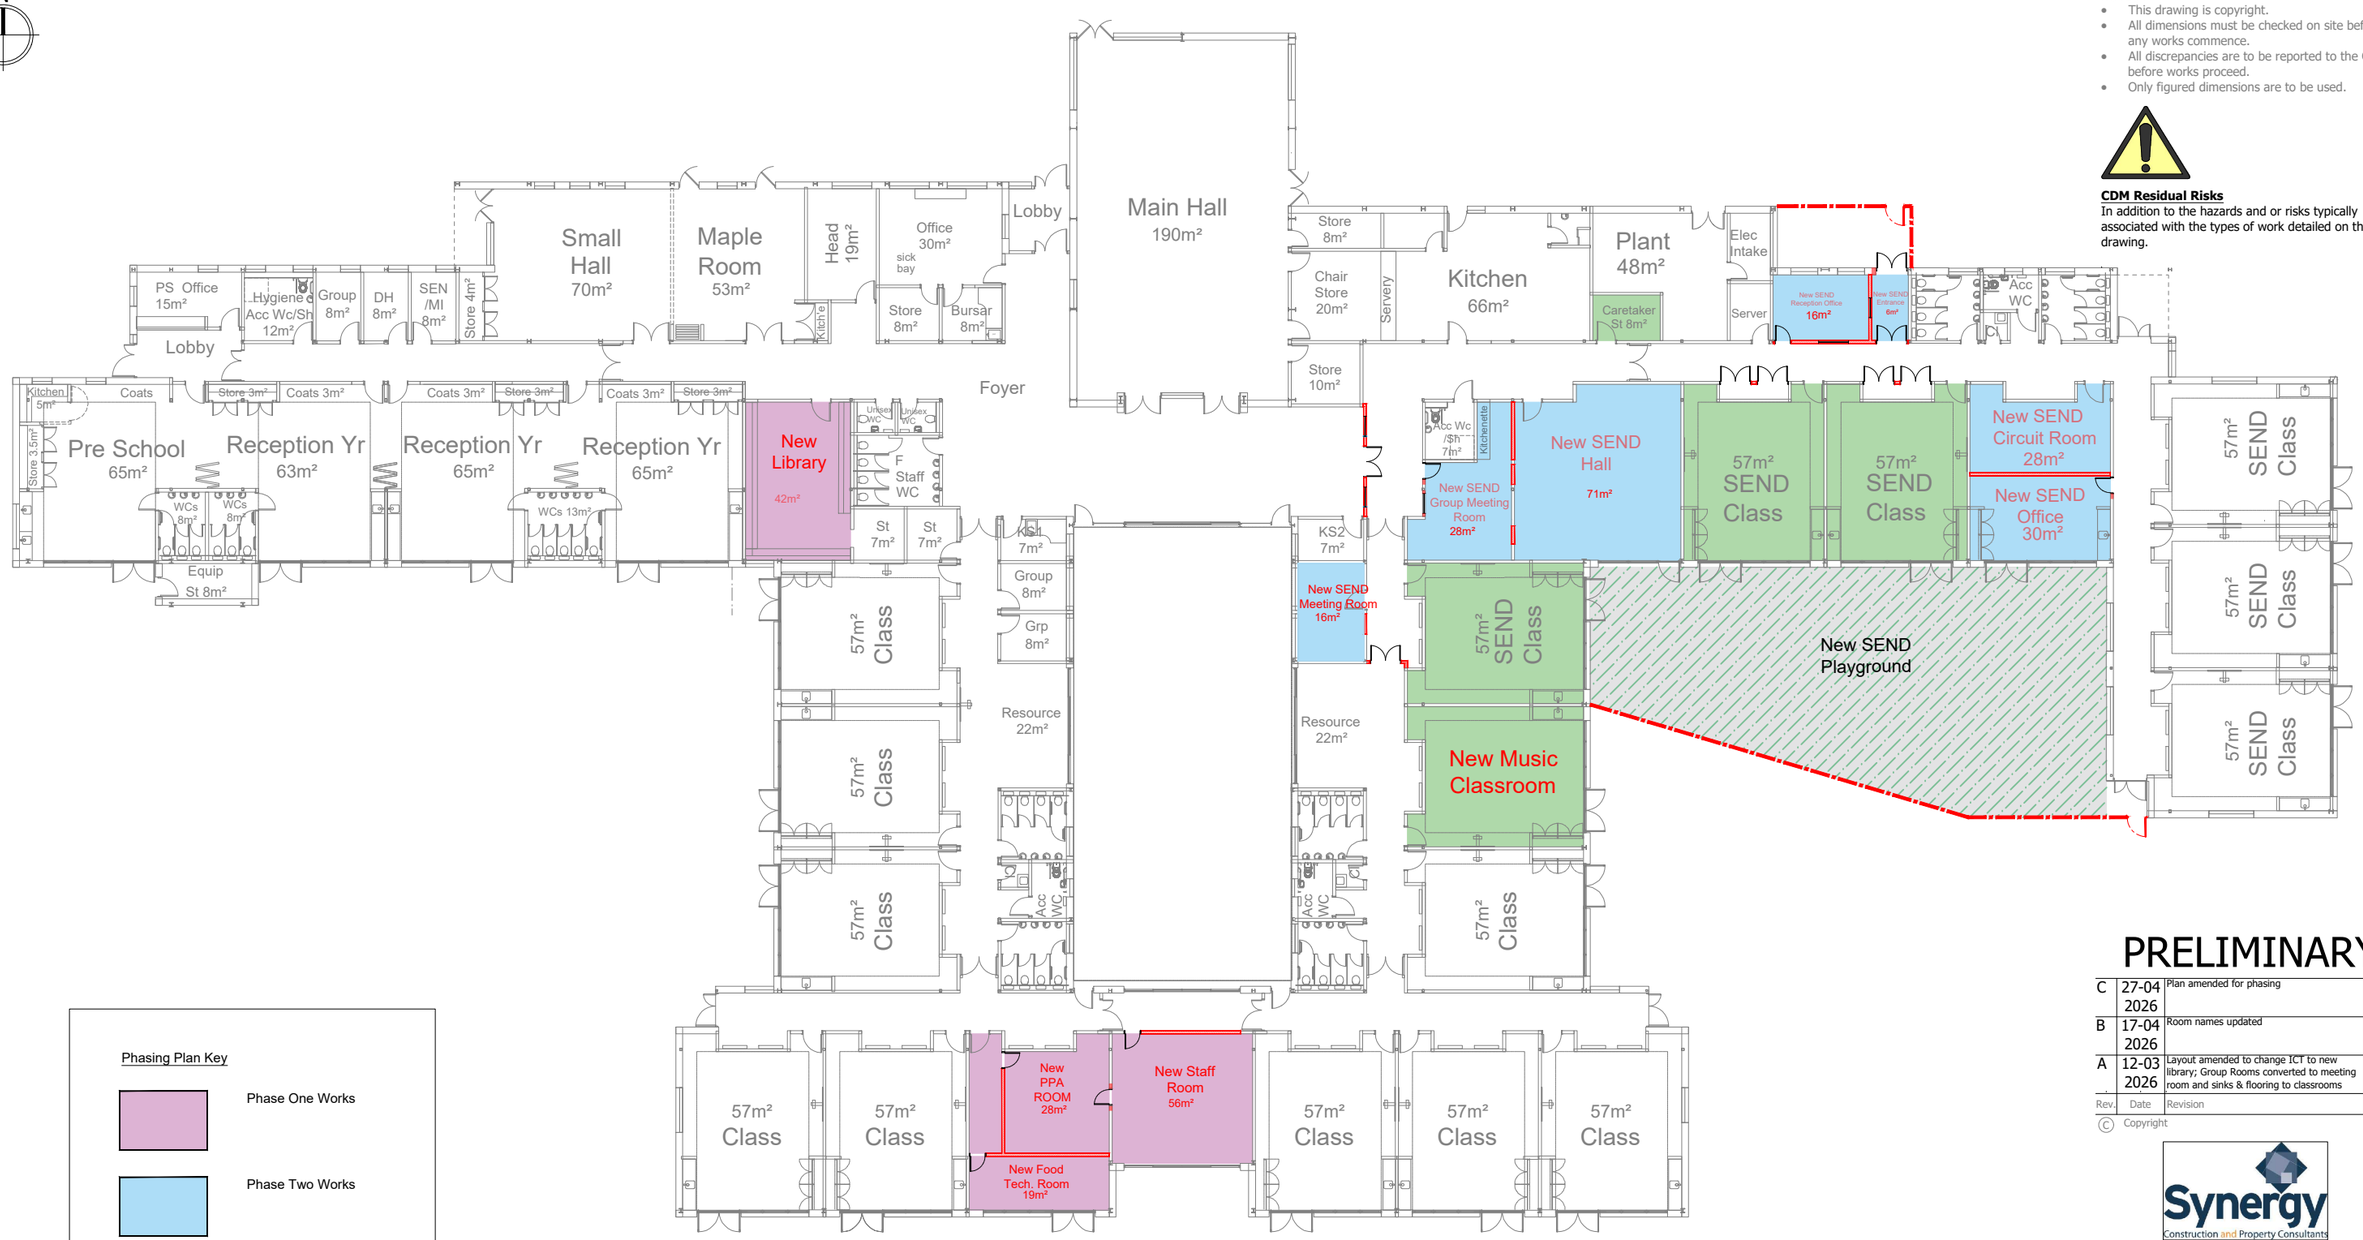

NOTES :

- This drawing is copyright.
- All dimensions must be checked on site before any works commence.
- All discrepancies are to be reported to the CA before works proceed.
- Only figured dimensions are to be used.

CDM Residual Risks

In addition to the hazards and or risks typically associated with the types of work detailed on this drawing.

Phasing Plan Key

- Phase One Works
- Phase Two Works
- Displaced Rooms

Scale 1:250

m 0 2.5 5 7.5 10 12.5

PRELIMINARY

Rev.	Date	Revision	By
C	27-04 2026	Plan amended for phasing	MCW
B	17-04 2026	Room names updated	MCW
A	12-03 2026	Layout amended to change ICT to new library; Group Rooms converted to meeting room and sinks & flooring to classrooms	MCW

© Copyright

Synergy Construction and Property Consultants
Guildford ~ London ~ Bath
8/9 Faraday Road, Guildford, Surrey
GU1 1EA Tel: 01483 468666
Email: guildford@synergyLLP.com
www.synergyLLP.com

Client:
The Bourne Education Trust

Project address:
Cranmere Primary School
Arran Way, Esher, Surrey, KT190 8BE

Job title:
Proposed SEND Remodeling Works

Drawing title:
Proposed Plan

Scale: 1:250 & 1:500 @ A3	Drawn: MCW
Date: 05/03/2026	Checked: -
Drawing No: 16151(L)00-02	Rev: C